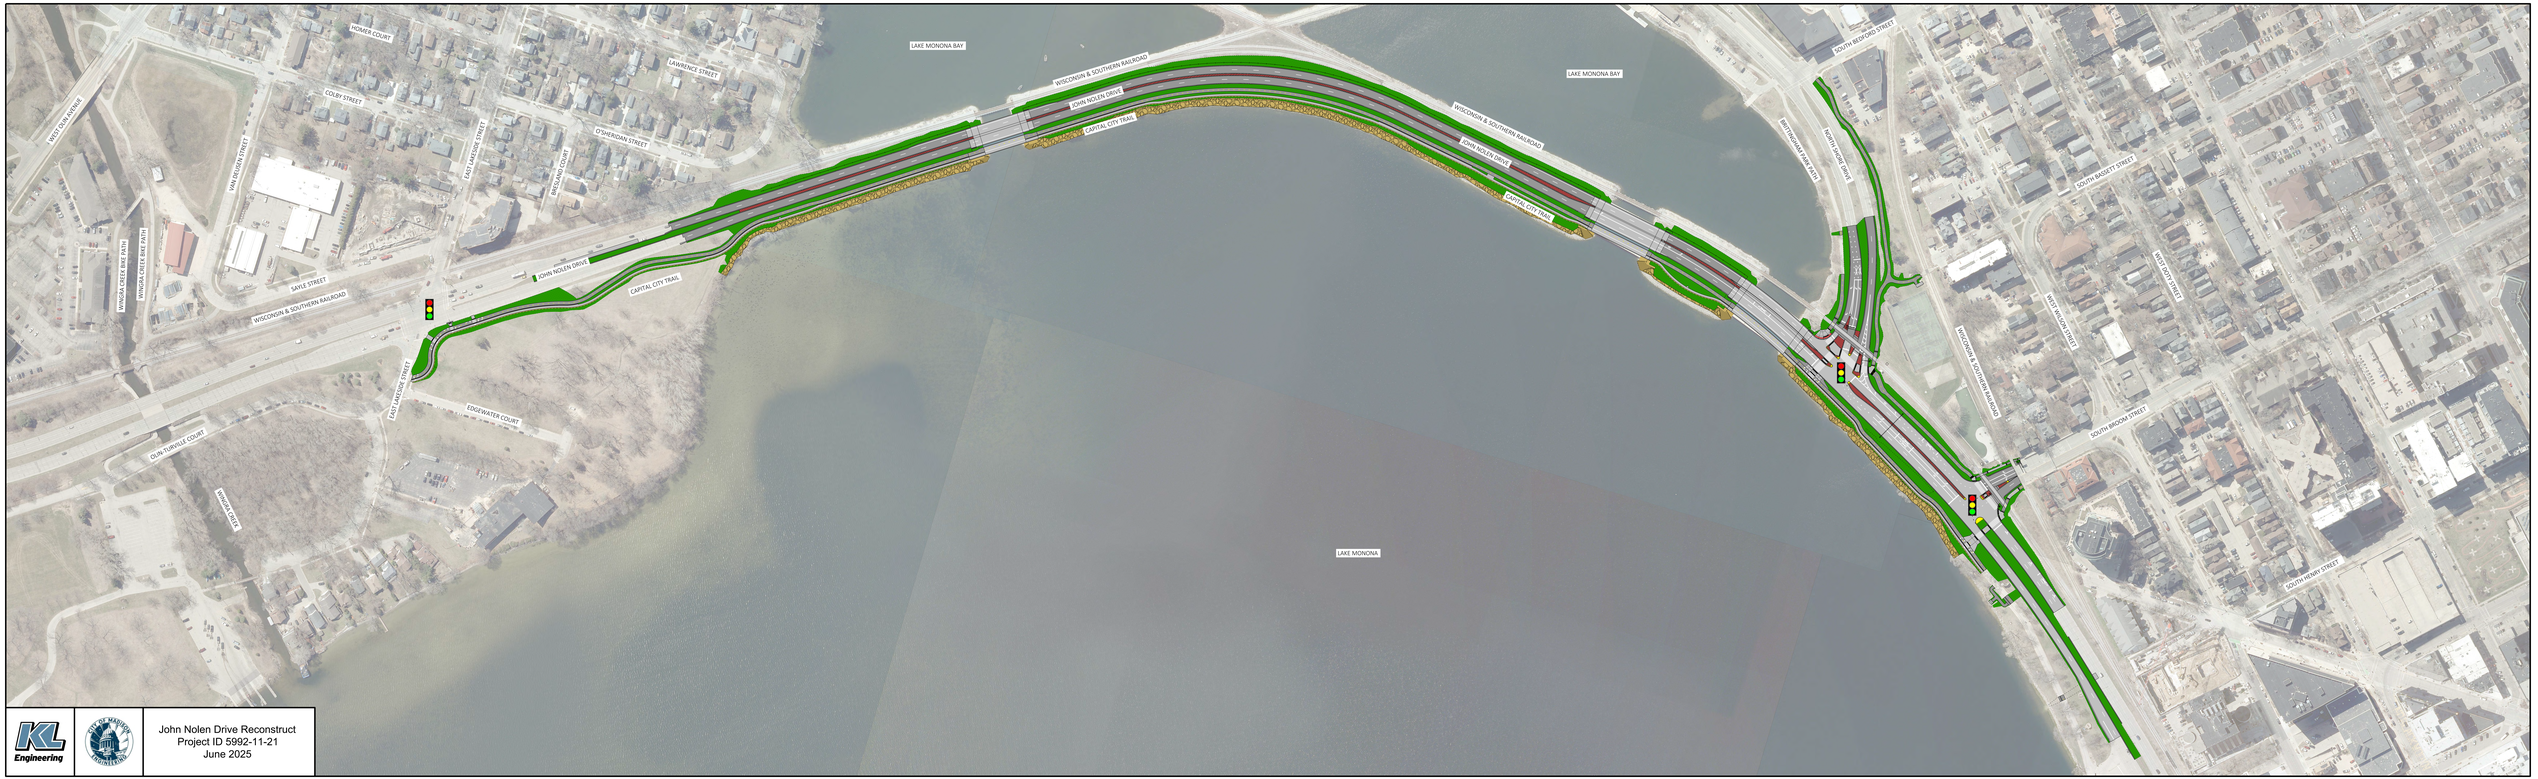

KL Engineering

John Nolen Drive Reconstruct
Project ID 5992-11-21
June 2025